


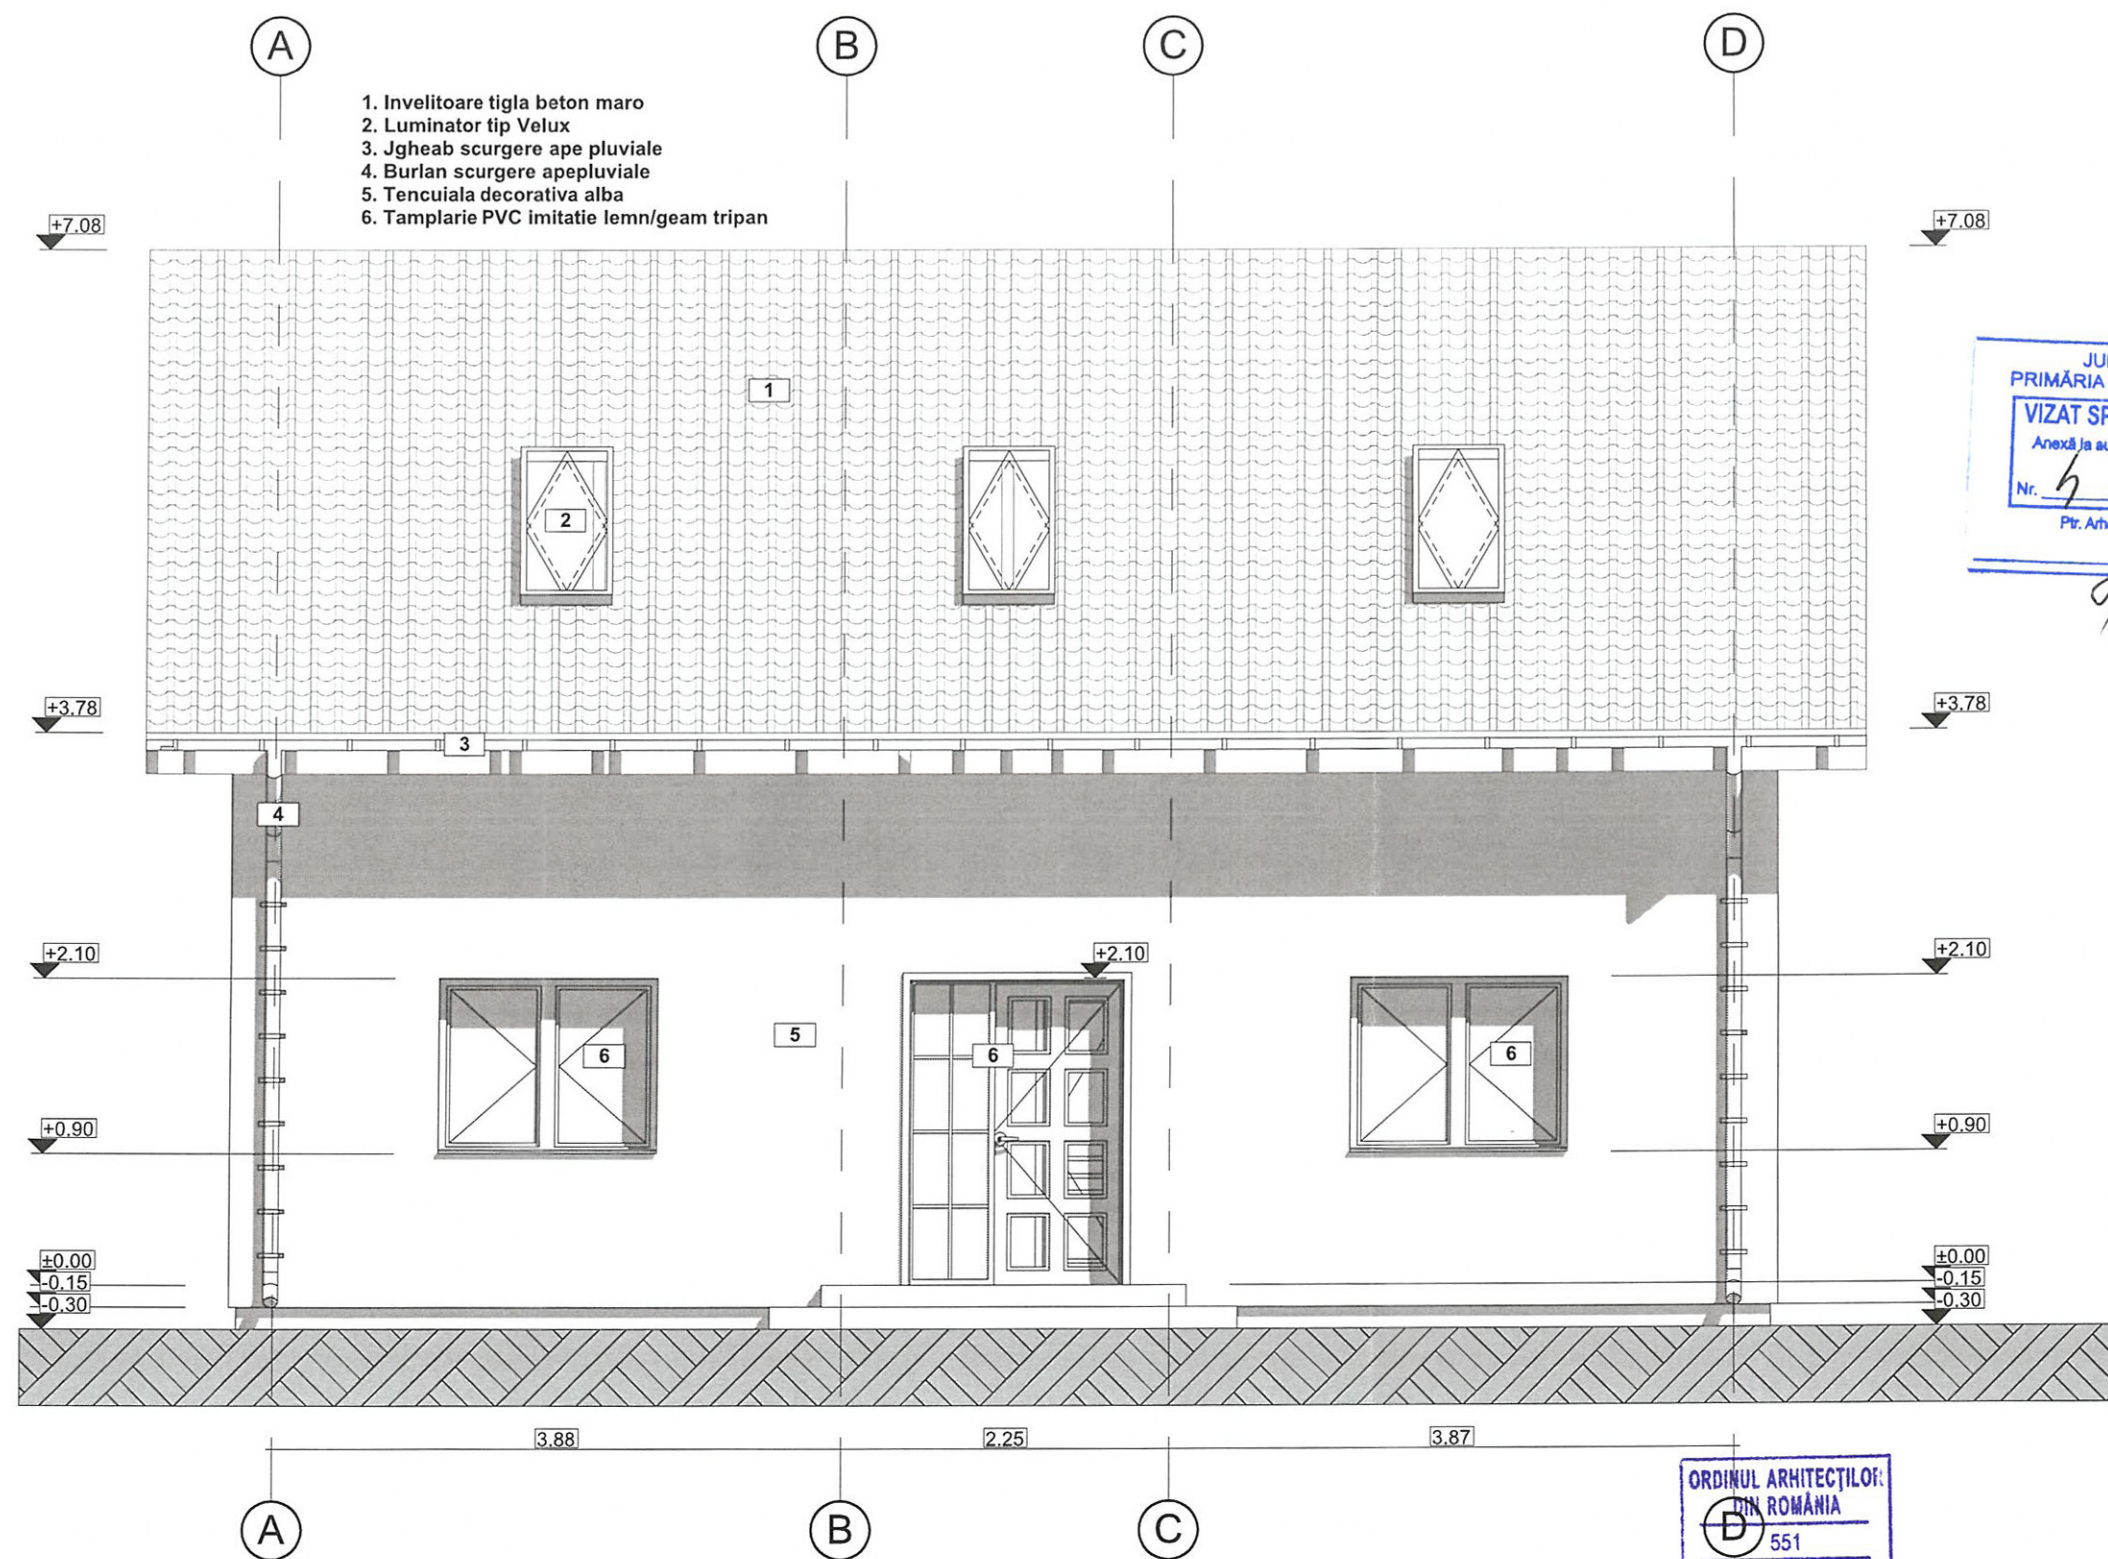

 RED STUDIO 74 Denumire Proiect: CONSTRUIRE CASA DE LOCUIT P+M	STR.GARII,60 ALBESTI JUD.MURES J26/1716/2008 RO24528950 0724251572 vlaicu74@yahoo.com	Proiectat: Arh.Alex Vlaicu Desenat: Arh. Alex Vlaicu Verificat:	Data 05.09.2023 Data 05.09.2023 Data	Denumire Plansa: FATADA EST
		Beneficiar: [Redacted] Amplasament: [Redacted]	Scara: 1:50	Faza de Proiectare: D.T.A.C.
			nr.proiect 85/2023	Nr.Plansa A-07