


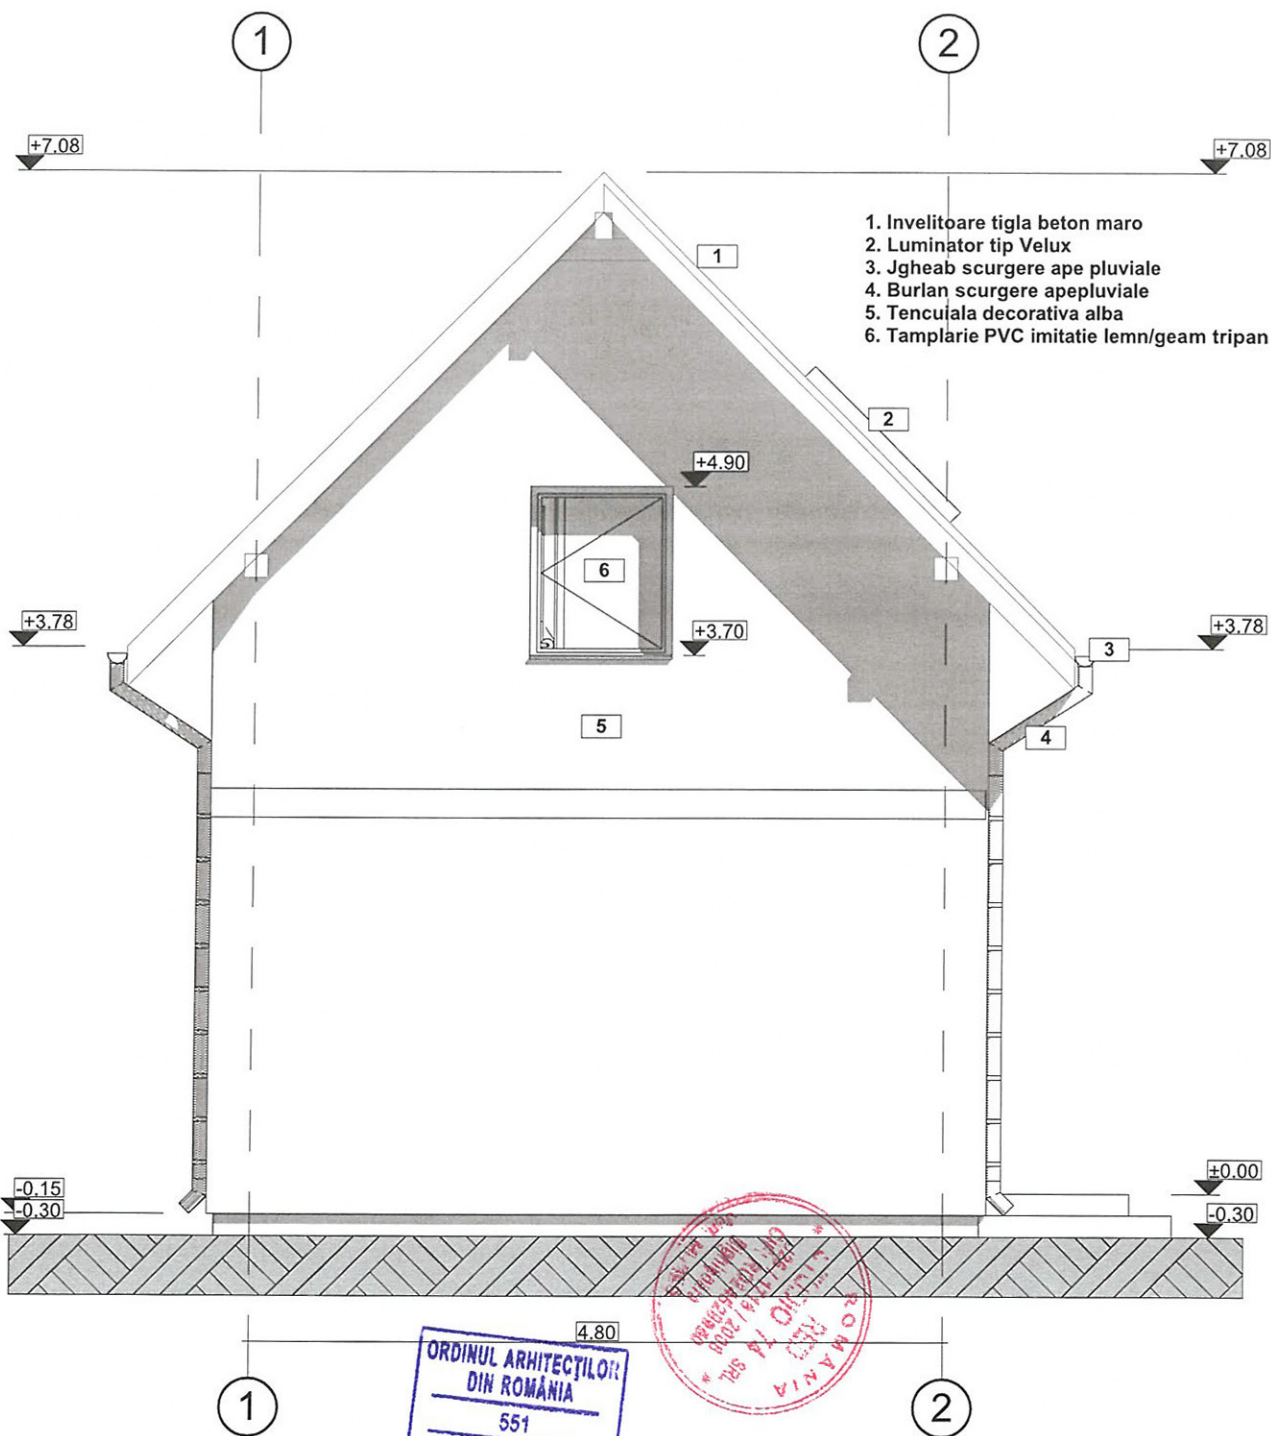

RED STUDIO 74

STR. Garii, 60  
ALBESTI  
JUD. MURES  
J26/1716/2008  
RO24528950  
0724251572  
vlaicu74@yahoo.com

Proiectat:  
Arh. Alex Vlaicu  
Desenat:  
Arh. Alex Vlaicu  
Verificat:

Data  
05.09.2023  
Data  
05.09.2023  
Data

Denumire Plansa:

FATADA SUD

Faza de Proiectare:

D.T.A.C.

Denumire Proiect:

CONSTRUIRE CASA DE LOCUIT  
P+M

Beneficiar:

Amplasament:

Scara:

1:50

Nr. proiect

85/2023

Nr. Plansa

A-10