


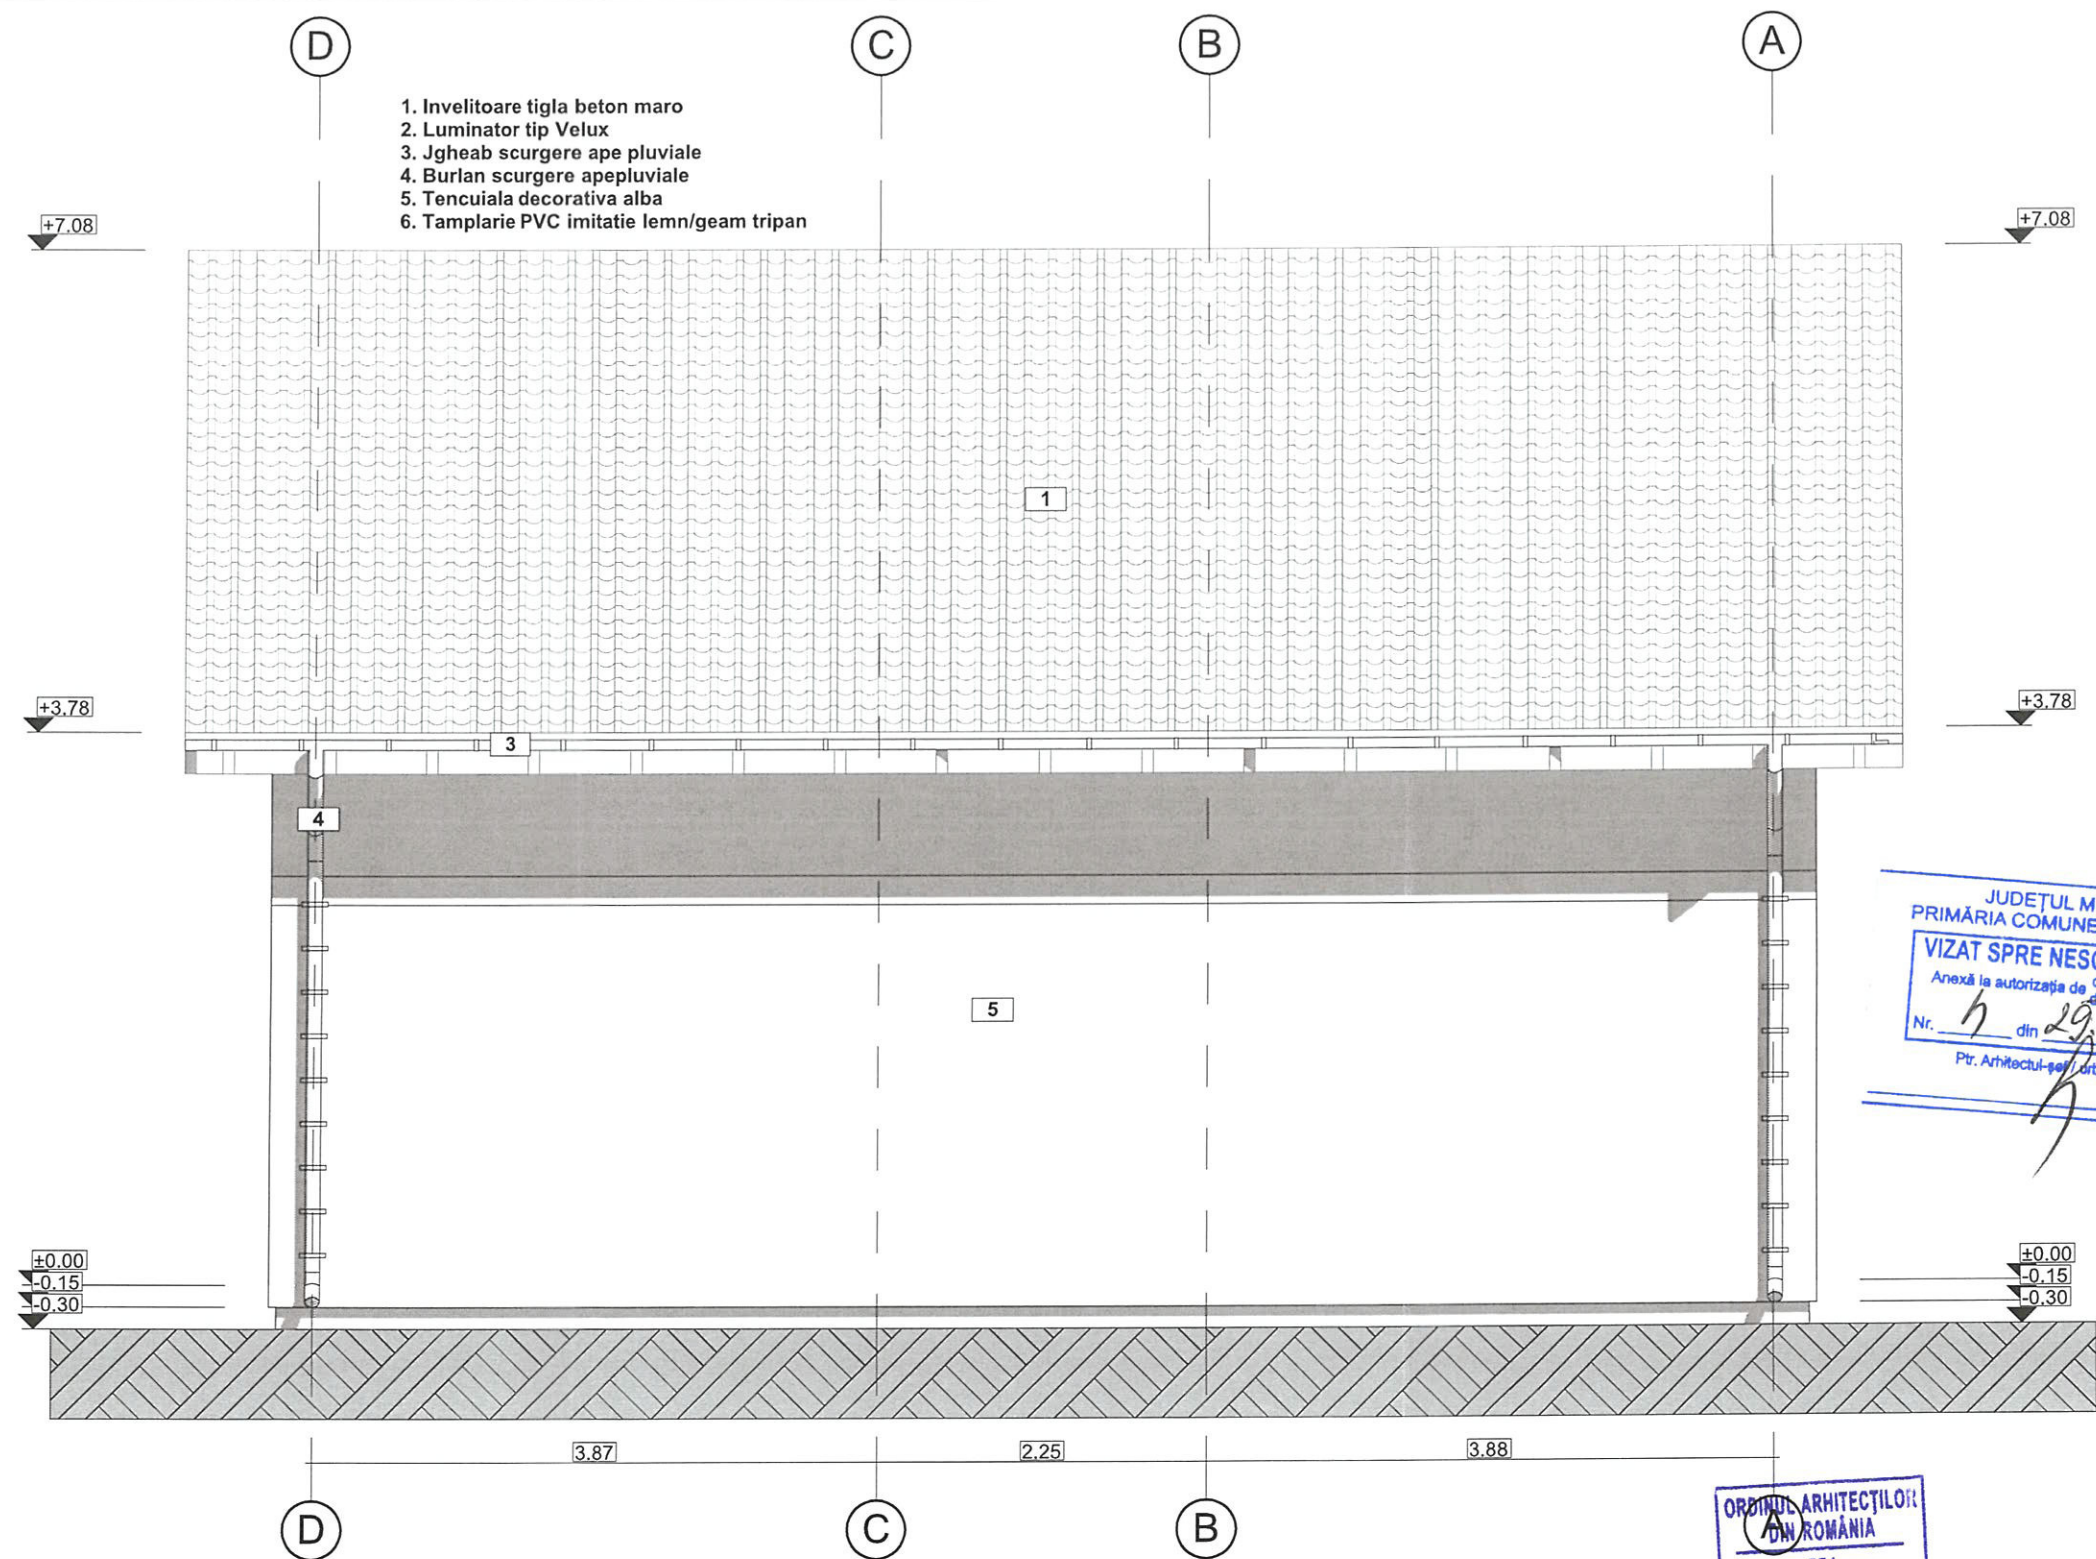

 RED STUDIO 74	STR. Garii, 60 ALBESTI JUD. MURES J26/1716/2008 RO24528950 0724251572 vlaicu74@yahoo.com	Proiectat: Arh. Alex Vlaicu Desenat: Arh. Alex Vlaicu Verificat: Arh. Alex Vlaicu	Stampa: Alexandru Radu VLAICU 05.09.2023 Arhitect conceput de semnatura Data 05.09.2023 Data	Denumire Plansa: FATADA VEST
	Denumire Proiect: CONSTRUIRE CASA DE LOCUIT P+M			Faza de Proiectare: D.T.A.C.
		Beneficiar: [REDACTED] Amplasament: [REDACTED]	Scara: 1:50	
			nr.proiect 85/2023	Nr.Plansa A-08