


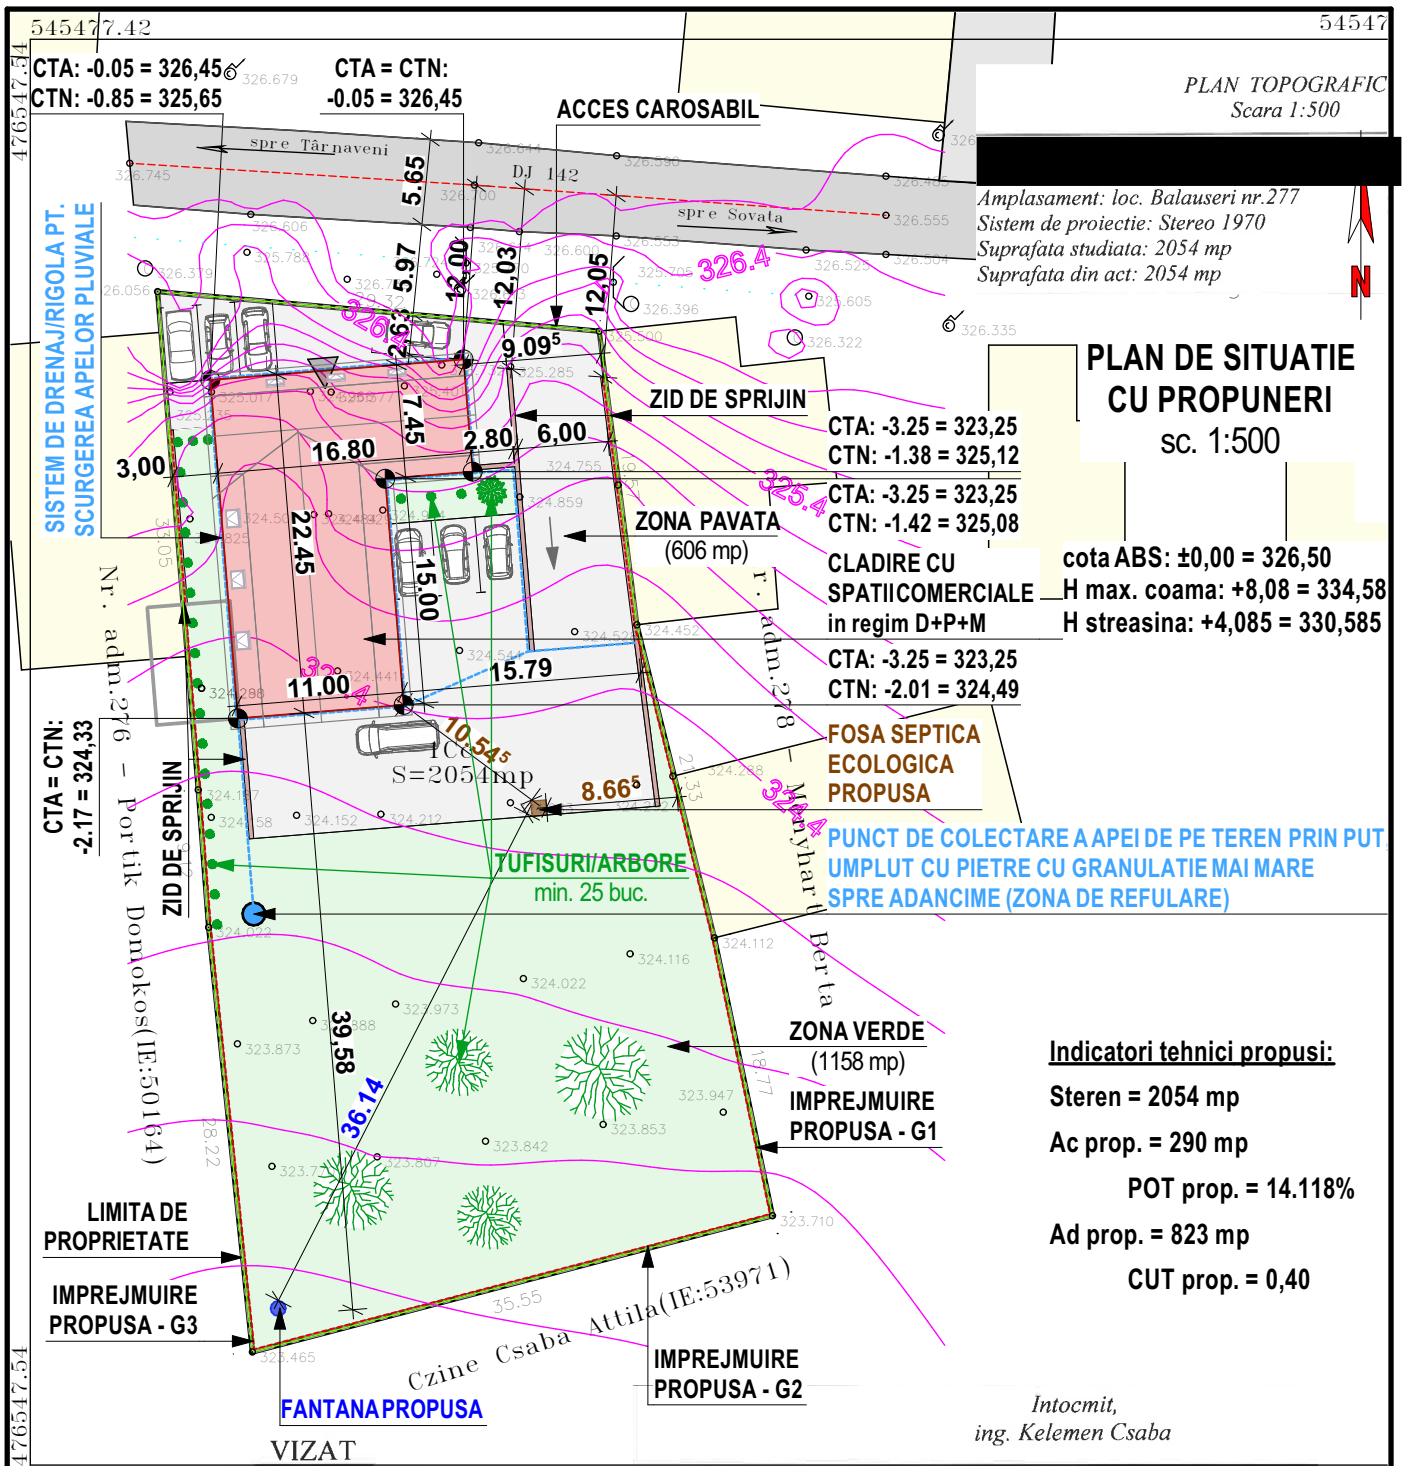

elaborator:		Tg. Mures str. Ingusta nr.5 J26/1527/2016 CUI: 36792513	Pr. nr. 14/ 2022	proiectant de arhitectura: MIKA DESIGN STUDIO srl Tg. Mures, Str. Slatina nr.9, ap. 2 Jud. Mures t: (004) 0746-782473	Pr. nr. 117/ 2022	Amplasament: Loc. Balauseri, Nr. 277, Jud. Mures	
Specificatie	Nume/Prenume	Semnatura	Scara	Titlu proiect:	Faza		
Administrator	teh. Varga Melinda		1:500	CONSTRUIRE SPATII COMERCIALE, IMPREJMUIRE TEREN, RACORD LA UTILITATI	DTAC P.Th		
Sef proiect	arh. MATE Krisztina			Titlu plansa:	Plansa nr.		
Proiectat	arh. MATE Krisztina		Data 2023	PLAN DE SITUATIE CU PROPUNERI	A.02		
Desenat	teh. Varga Melinda						