
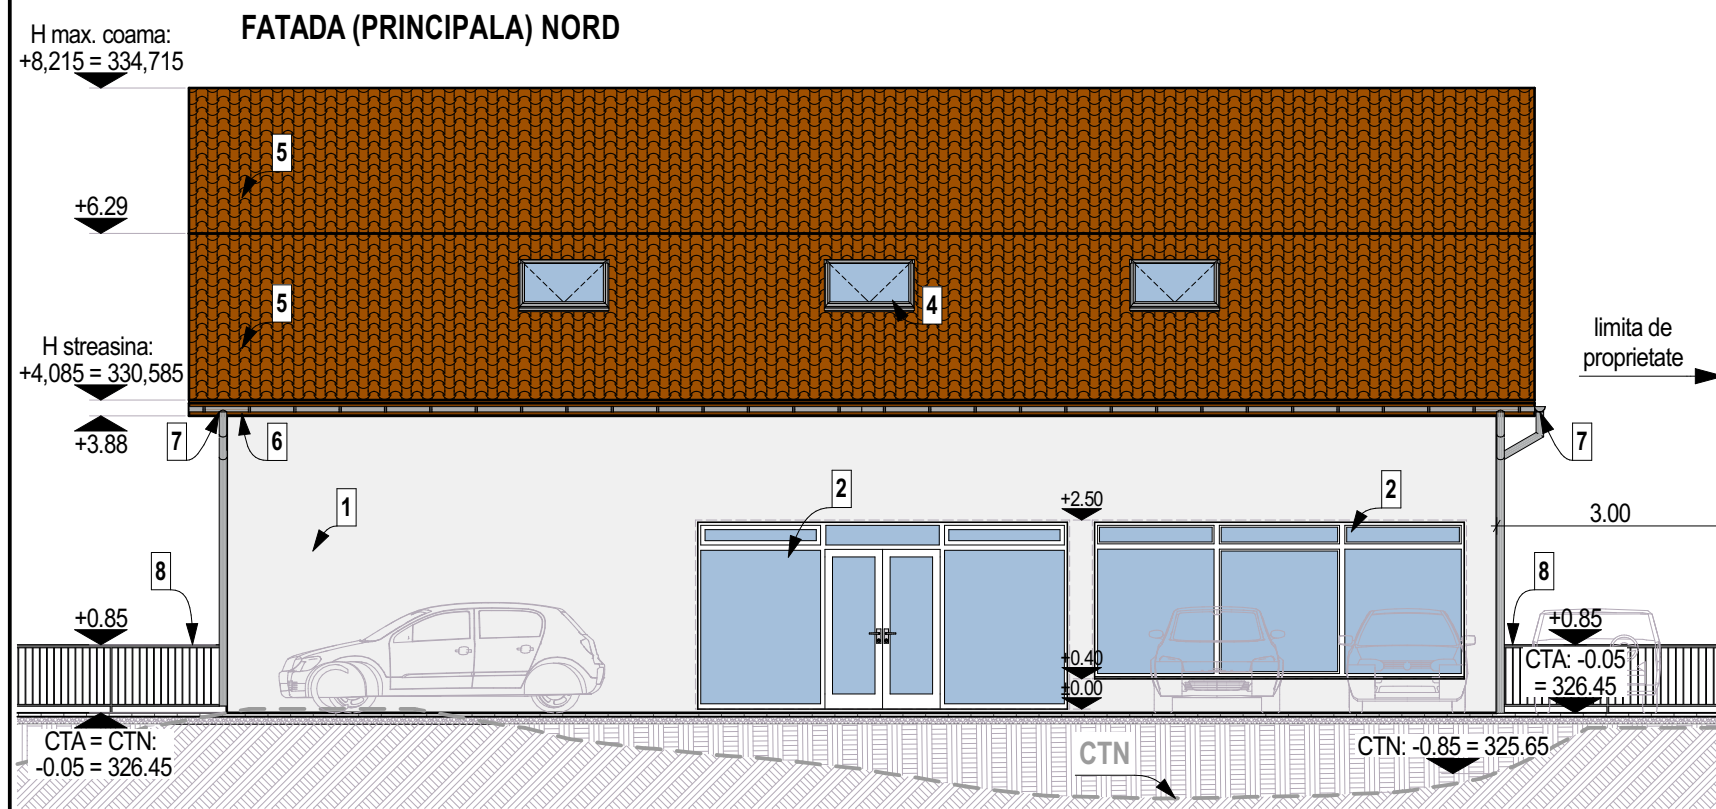


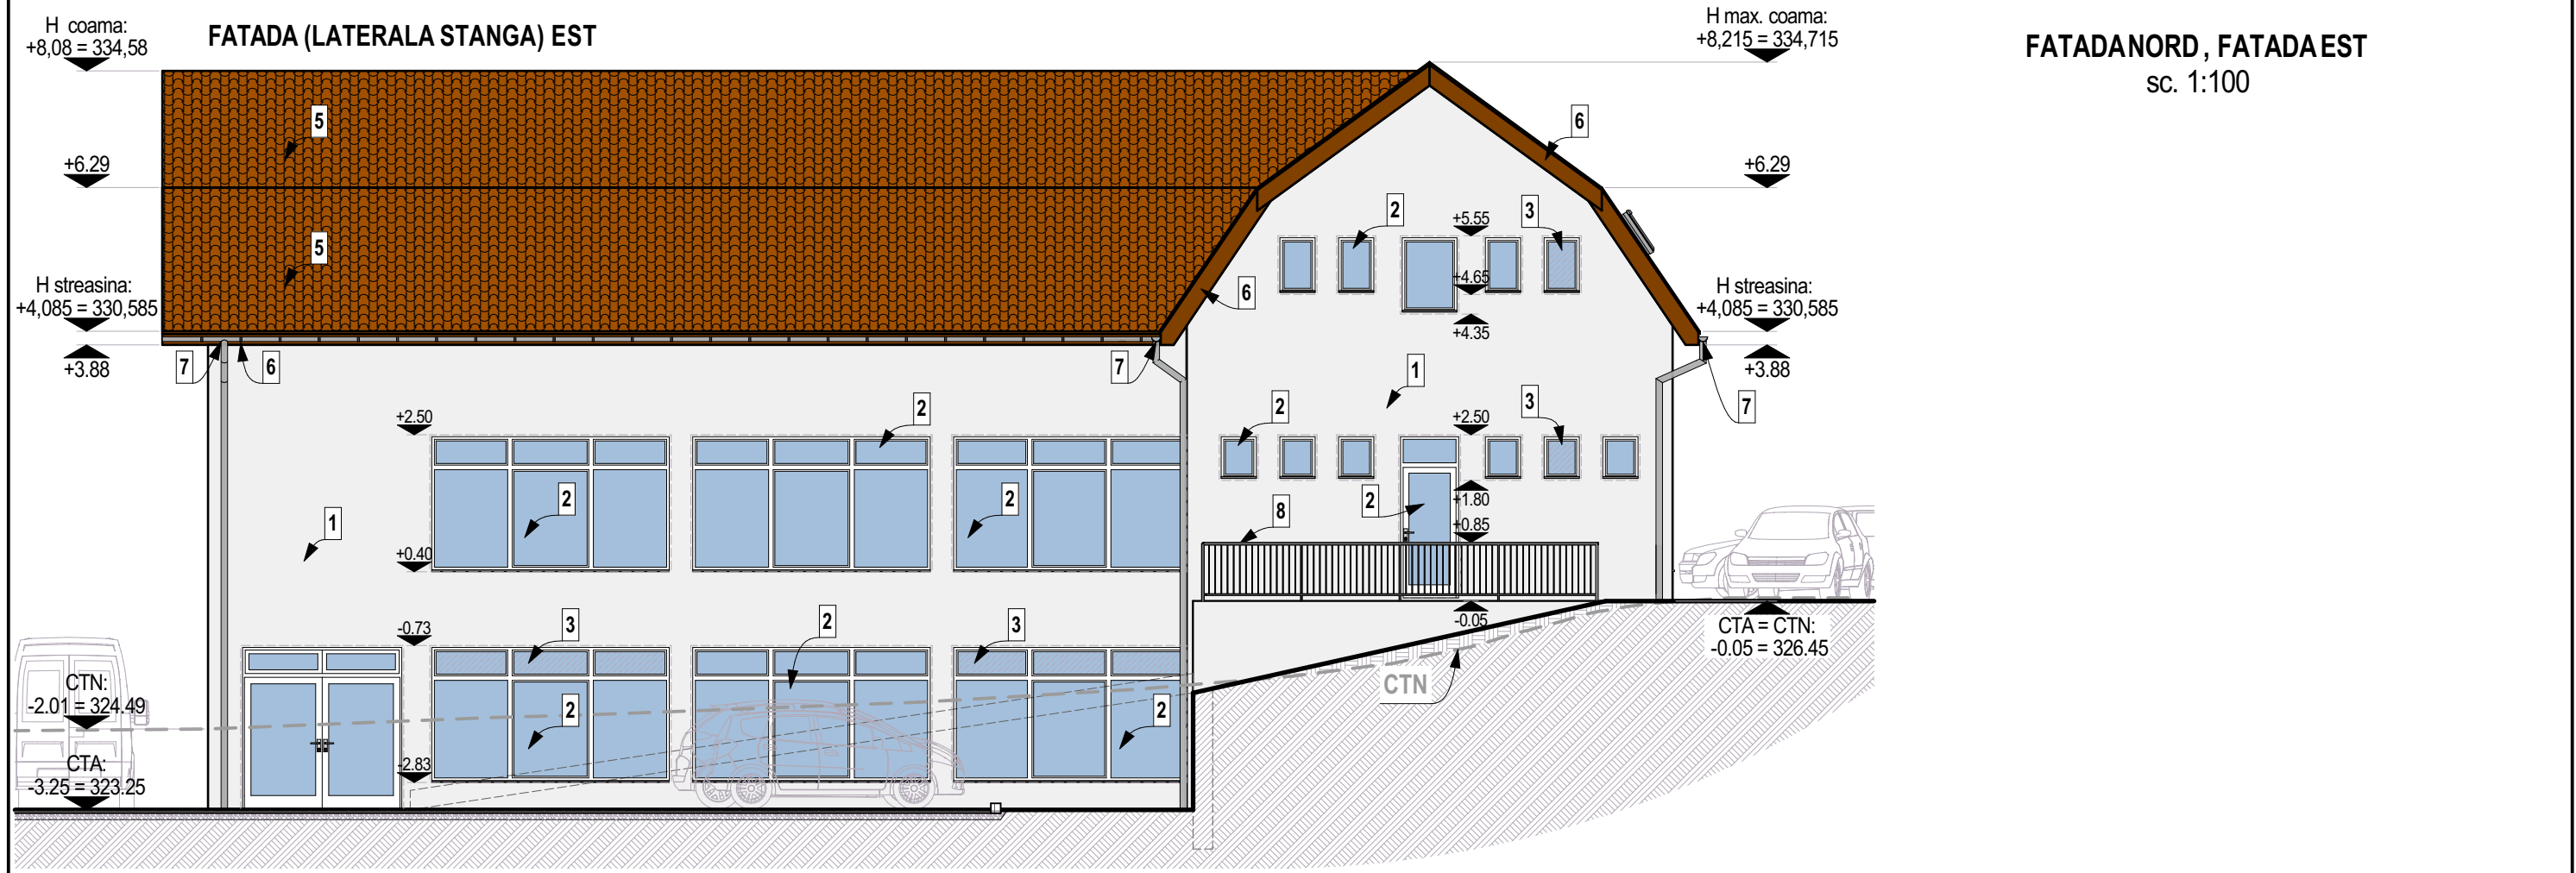

MATERIALE DE FATADA:

- 1 - TENCUIALA DECORATIVA DE CULOARE ALB STERS
- 2 - TAMPLARIE PVC ALB, CU GEAM TERMOPAN
- 3 - TAMPLARIE PVC ALB, CU GEAM TERMOPAN, CU TRAPA DE DESFUMARE
- 4 - FEREASTRA DE MANSARDA TIP VELUX
- 5 - INVELITOARE TIGLA CERAMICA CARAMIZIE
- 6 - PAZIE DIN SCANDURI GELUITE BAITUIT IN MAROU
- 7 - JGHEB SI BURLAN (semicircular/circuar) TABLA PLANA GRI
- 8 - BALUSTRADA METALICA CU H min. 90 cm

elaborator:		Tg. Mures	Pr. nr.	proiectant de arhitectura:		Pr. nr.		
		str. Ingusta nr.5	14/	MIKA DESIGN STUDIO srl		117/		
		J26/1527/2016	2022	Tg. Mures, Str. Slatina nr.9, ap. 2 Jud. Mures		2022		
		CUI: 36792513		t: (004) 0746-782473				
Specificatie		Nume/Prenume		Semnatura		Scara	Amplasament: Loc. Balauseri, Nr. 277, Jud. Mures	
Administrator		teh. Varga Melinda				1:100	Titlu proiect :	
Sef proiect		arh. MÁTÉ Krisztina					Faza	
Proiectat		arh. MÁTÉ Krisztina				Data	DTAC	
Desenat		teh. Varga Melinda					P.Th	
						2023	Titlu plansa :	
							Plansa nr.	
							A.10	